SHREE SAIBABA SANSTHAN TRUST, SHIRDI
AP-SHIRDI, TAL-RAHATA, DIST-AHILYANAGAR, MAHARASHTRA.
Email - hospital.edp@sai.org.in

Quotation for Supply and Installation of Structured Cabling (Cat-6 Networking) at Casualty Department, Shree Saibaba Hospital, Shirdi.

A. Invitation

- Shree Saibaba Sansthan Trust, Shirdi (SSST) invites sealed quotations for "**Supply and Installation of Structured Cabling (Cat-6 Networking) at Casualty Department, Shree Saibaba Hospital, Shirdi**".
- SSST intends to extend the existing LAN setup of the Hospital to the Casualty Department by supplying, laying, terminating and commissioning Cat-6 structured cabling, I/O points, patch panel and associated accessories, including integration with the existing network rack, as per the scope of work defined in this document.
- Area where the work is to be carried out is given in Annexure-A (Proposed Casualty Layout).
- Required Material / Bill of Quantities (BOQ) is as follows:

Sr. No.	Item / Product Description	Specified Brand / Part No.	Qty	Unit
1	Supply, Installation and Laying of Cat-6 UTP LAN Cable, including testing and commissioning	Commscope/D-Link/ Molex/Honeywell	400	Mtr.
2	Supply and installation of 24-Port Cat-6 Loaded Patch Panel (1U), including RJ45 ports, port numbering labels and label covers, for LAN cable termination in the network rack.	Commscope/D-Link/ Molex/Honeywell	1	Nos.
3	Supply and Installation of concealed-mount Cat-6 I/O box, complete with concealed back box, faceplate and RJ-45 keystone jack, including wall chasing, drilling, fixing of the back box, Cat-6 cable connection, labelling, and all necessary accessories.	Commscope/ D-Link / Molex / Honeywell	12	Nos.
4	Supplying and fixing Category 6 U/UTP patch cord, RJ45 to RJ45, 4-pair, LSZH, Blue jacket – 1 Meter	Commscope/ D-Link / Molex / Honeywell	24	Nos.
5	Supplying and fixing Category 6 UTP patch cord, RJ45 to RJ45, 4-pair, LSZH, Grey jacket – 2 Meter	Commscope/ D-Link / Molex / Honeywell	12	Nos.
6	Supplying and fixing 1U close-type wire manager	OEM	1	Nos.
7	Supply, Installation and fixing of PVC Pipe / Casing Capping including bend, screw, coupler, wall cutting & drilling.	Precision / Pressfit / Modi	100	Mtr.

Following Documents should be enclosed with Quotation:

- Photocopy of PAN Card and GST registration.
- Firm details as given in Annexure B.

Pricing:

- Rates must be quoted separately for each item, with **Unit Rate ex-GST, applicable GST % and Total including GST**, and must include installation, testing and commissioning charges.
- Bidder is required to quote strictly according to the specifications and Bill of Quantities. (BOQ) mentioned and any ambiguity can lead to disqualification.
- Rates must be filled in the format specified in Annexure-C.

Submission of Quotation:

- Quotation should be submitted in sealed envelope clearly marked as **"Bid for Supply and Installation of Structured Cabling (Cat-6 Networking) at Casualty Department, Shree Saibaba Hospital, Shirdi."** to the following address before the last date of submission:

  Chief Executive Officer,
  Shree Saibaba Sansthan Trust, Shirdi, At/Post – Shirdi – 423109, Tal – Rahata,
  Dist – Ahilyanagar, Maharashtra, India.

- Last date and time for submission of sealed quotation: **16/11/2026, up to 05:00 pm.**

Award of Contract:

- Final L1 bidder will be declared on the basis of the **Grand Total Amount (inclusive of GST and all other taxes)** of the project, and SSST will issue the Work Order to the successful bidder.

Terms and Conditions:

- All quotations received after the prescribed last date for submission of the tender shall be treated as invalid. Quotations received after the stipulated deadline shall be rejected.
- Final L1 bidder will be declared on the basis of Grand Total Amount (inclusive of all taxes) of the project.
- All the work shall be completed within 15 days from the date of issuance of the Work Order.
- Successful bidder has to lay Cat-6 UTP cable properly through PVC pipe / casing capping, including all materials.
- Successful bidder has to Install mentioned I/O box, patch panel, wire manager in the network rack, termination and system integration up to mark.
- All installation should be done with proper fitting and finishing.
- The Bidder should study the present setup of the Hospital before start of work and get clarification from EDP if needed.
- Bidder should submit a Network diagram / cable layout of the whole project after completion.
- All network labelling and dressing of cables should be proper and the Bidder should submit documents of the same.

Payment Terms

- Sansthan will not pay any advances.
- The total payment shall be released after successful and satisfactory completion of the structured cabling installation, cable dressing, labelling, testing and commissioning work.

Support

- Onsite Support for all Networking Material delivered and installed for a minimum of one year.

Contact Details

- If you have any query about the Tender, kindly communicate on the following numbers.


  E.D.P. Department, Shree Saibaba Hospital, Shirdi,
  Contact No – 02423-258668 / 258667
  Email – hospital.edp@sai.org.in

Medical Director and
Administrative Officer
Shree Saibaba Sansthan Hospital's,
Shree Saibaba Sansthan Trust, Shirdi

Annexure- A

Proposed Casualty Layout (For Reference)

The proposed layout of the Casualty Department is given below for the Bidder's reference while planning the I/O point locations, cable routing and rack location. Exact I/O point locations will be finalized with the Hospital administration / EDP Department at site. Dimensions shown are indicative; the Bidder must verify them at site.

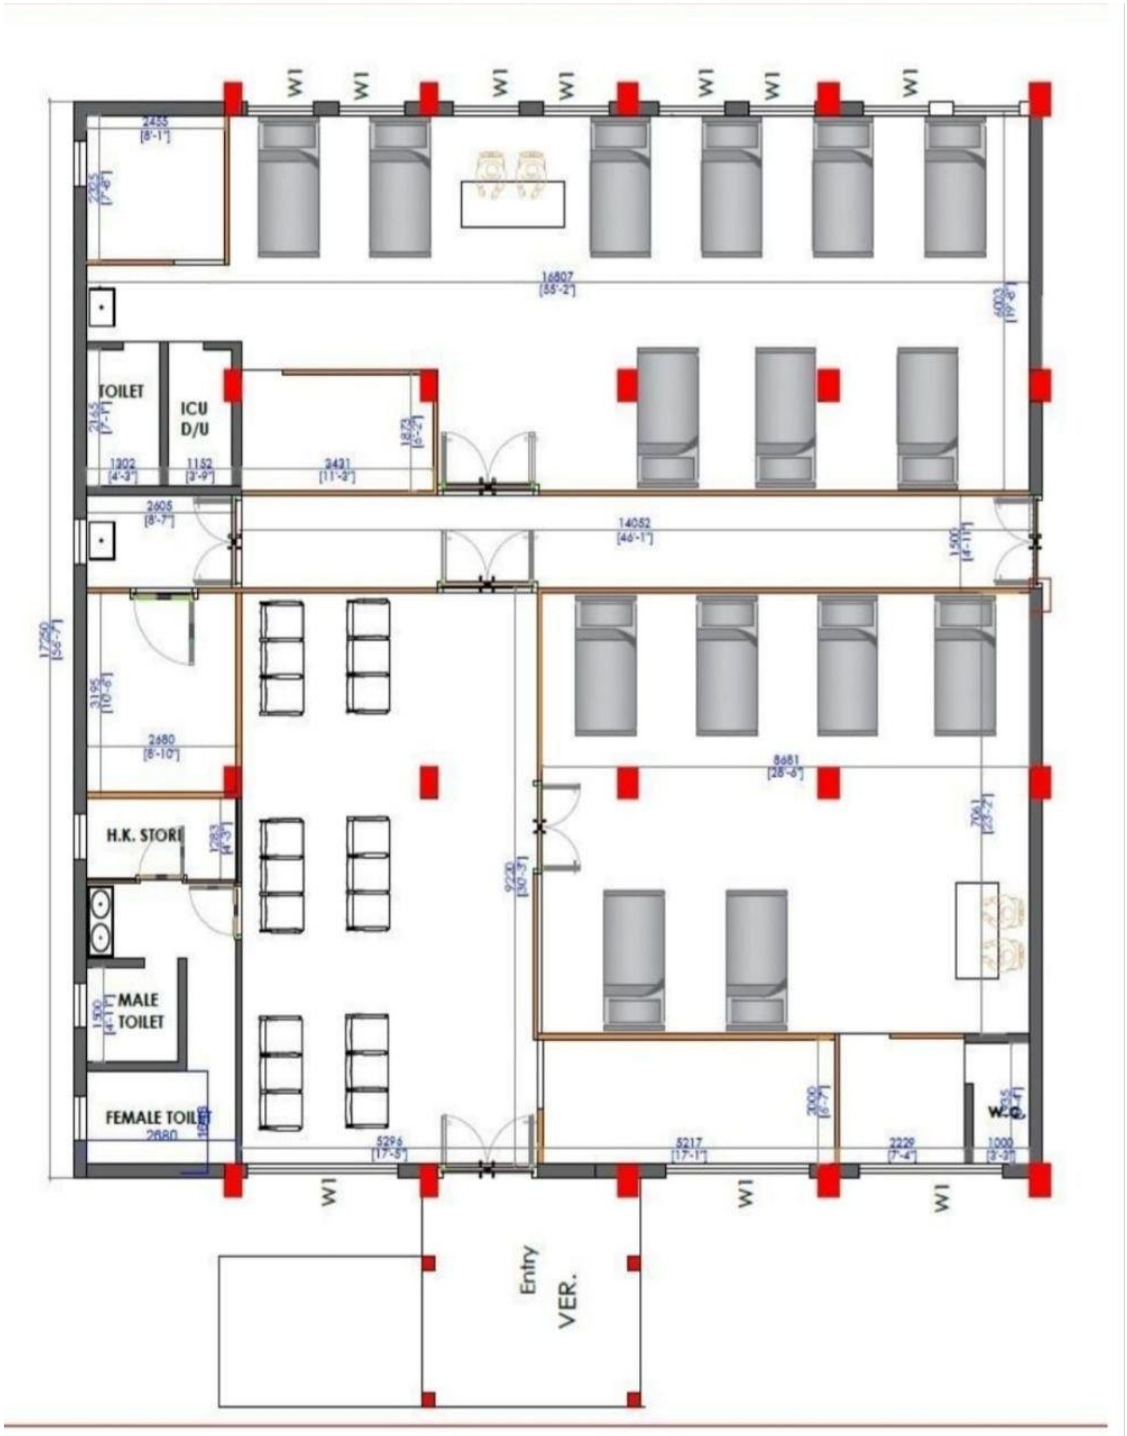

Proposed Casualty Layout – Shree Saibaba Hospital, Shirdi (not to scale)

ANNEXURE- B

Personal & Bank Details for RTGS
All fields are mandatory

Sr No	Personal Detail	Information
1	Name of the Agency	
2	Address	
3	Contact Person and Cell No	
4	GST umber	
5	Bank Details –	
	Name of the Bank	
	Bank City	
	Branch Name and Code	
	Account Type	
	Account Number	
	IFSC CODE	
	MICR NO.	

ANNEXURE- C

Date:- / / 2026

To,
Chief Executive Officer
Shree Saibaba Sansthan Trust, Shirdi.

Sub:- Sealed Quotation for Supply and Installation of Structured Cabling (Cat-6 Networking) at Casualty Department, Shree Saibaba Hospital, Shirdi.

Sr. No.	Item / Product Description	Specified Brand / Part No.	Qty	Unit	Make / Model Offered (Vendor)	Unit Rate (₹) ex-GST	Amount (₹)	GST %	GST Amt (₹)	Total (₹) Amount (incl. GST)
1	Supply, Installation and Laying of Cat-6 UTP LAN Cable, including testing and commissioning	Commscope / D-Link / Molex / Honeywell	400	Mtr						
2	Supply and installation of 24-Port Cat-6 Loaded Patch Panel (1U), including RJ45 ports, port numbering labels and label covers, for LAN cable termination in the network rack.	Commscope / D-Link / Molex / Honeywell	1	Nos						
3	Supply and Installation of concealed-mount Cat-6 I/O box, complete with concealed back box, faceplate and RJ-45 keystone jack, including wall chasing, drilling, fixing of the back box, Cat-6 cable connection, labelling, and all necessary accessories.	Commscope / D-Link / Molex / Honeywell	12	Nos						
4	Supplying and fixing Category 6 U/UTP patch cord, RJ45 to RJ45, 4-pair, LSZH, Blue jacket – 1 Meter	Commscope / D-Link / Molex / Honeywell	24	Nos						
5	Supplying and fixing Category 6 UTP patch cord, RJ45 to RJ45, 4-pair, LSZH, Grey jacket – 2 Meter	Commscope / D-Link / Molex / Honeywell	12	Nos						

Sr. No.	Item / Product Description	Specified Brand / Part No.	Qty	Unit	Make / Model Offered (Vendor)	Unit Rate (₹) ex-GST	Amount (₹)	GST %	GST Amt (₹)	Total (₹) Amount (incl. GST)
6	Supplying and fixing 1U close-type wire manager	OEM	1	Nos						
7	Supply, Installation and fixing of PVC Pipe / Casing Capping including bend, screw, coupler, wall cutting & drilling.	Precision / Pressfit / Modi	100	Mtr						
GRAND TOTAL (incl. GST) -										

Grand Total in Words :- Rupees _____ Only.

- I have read and agree to all Terms and Conditions as mentioned in the Tender.

Name of bidder firm:

Seal and Signature -